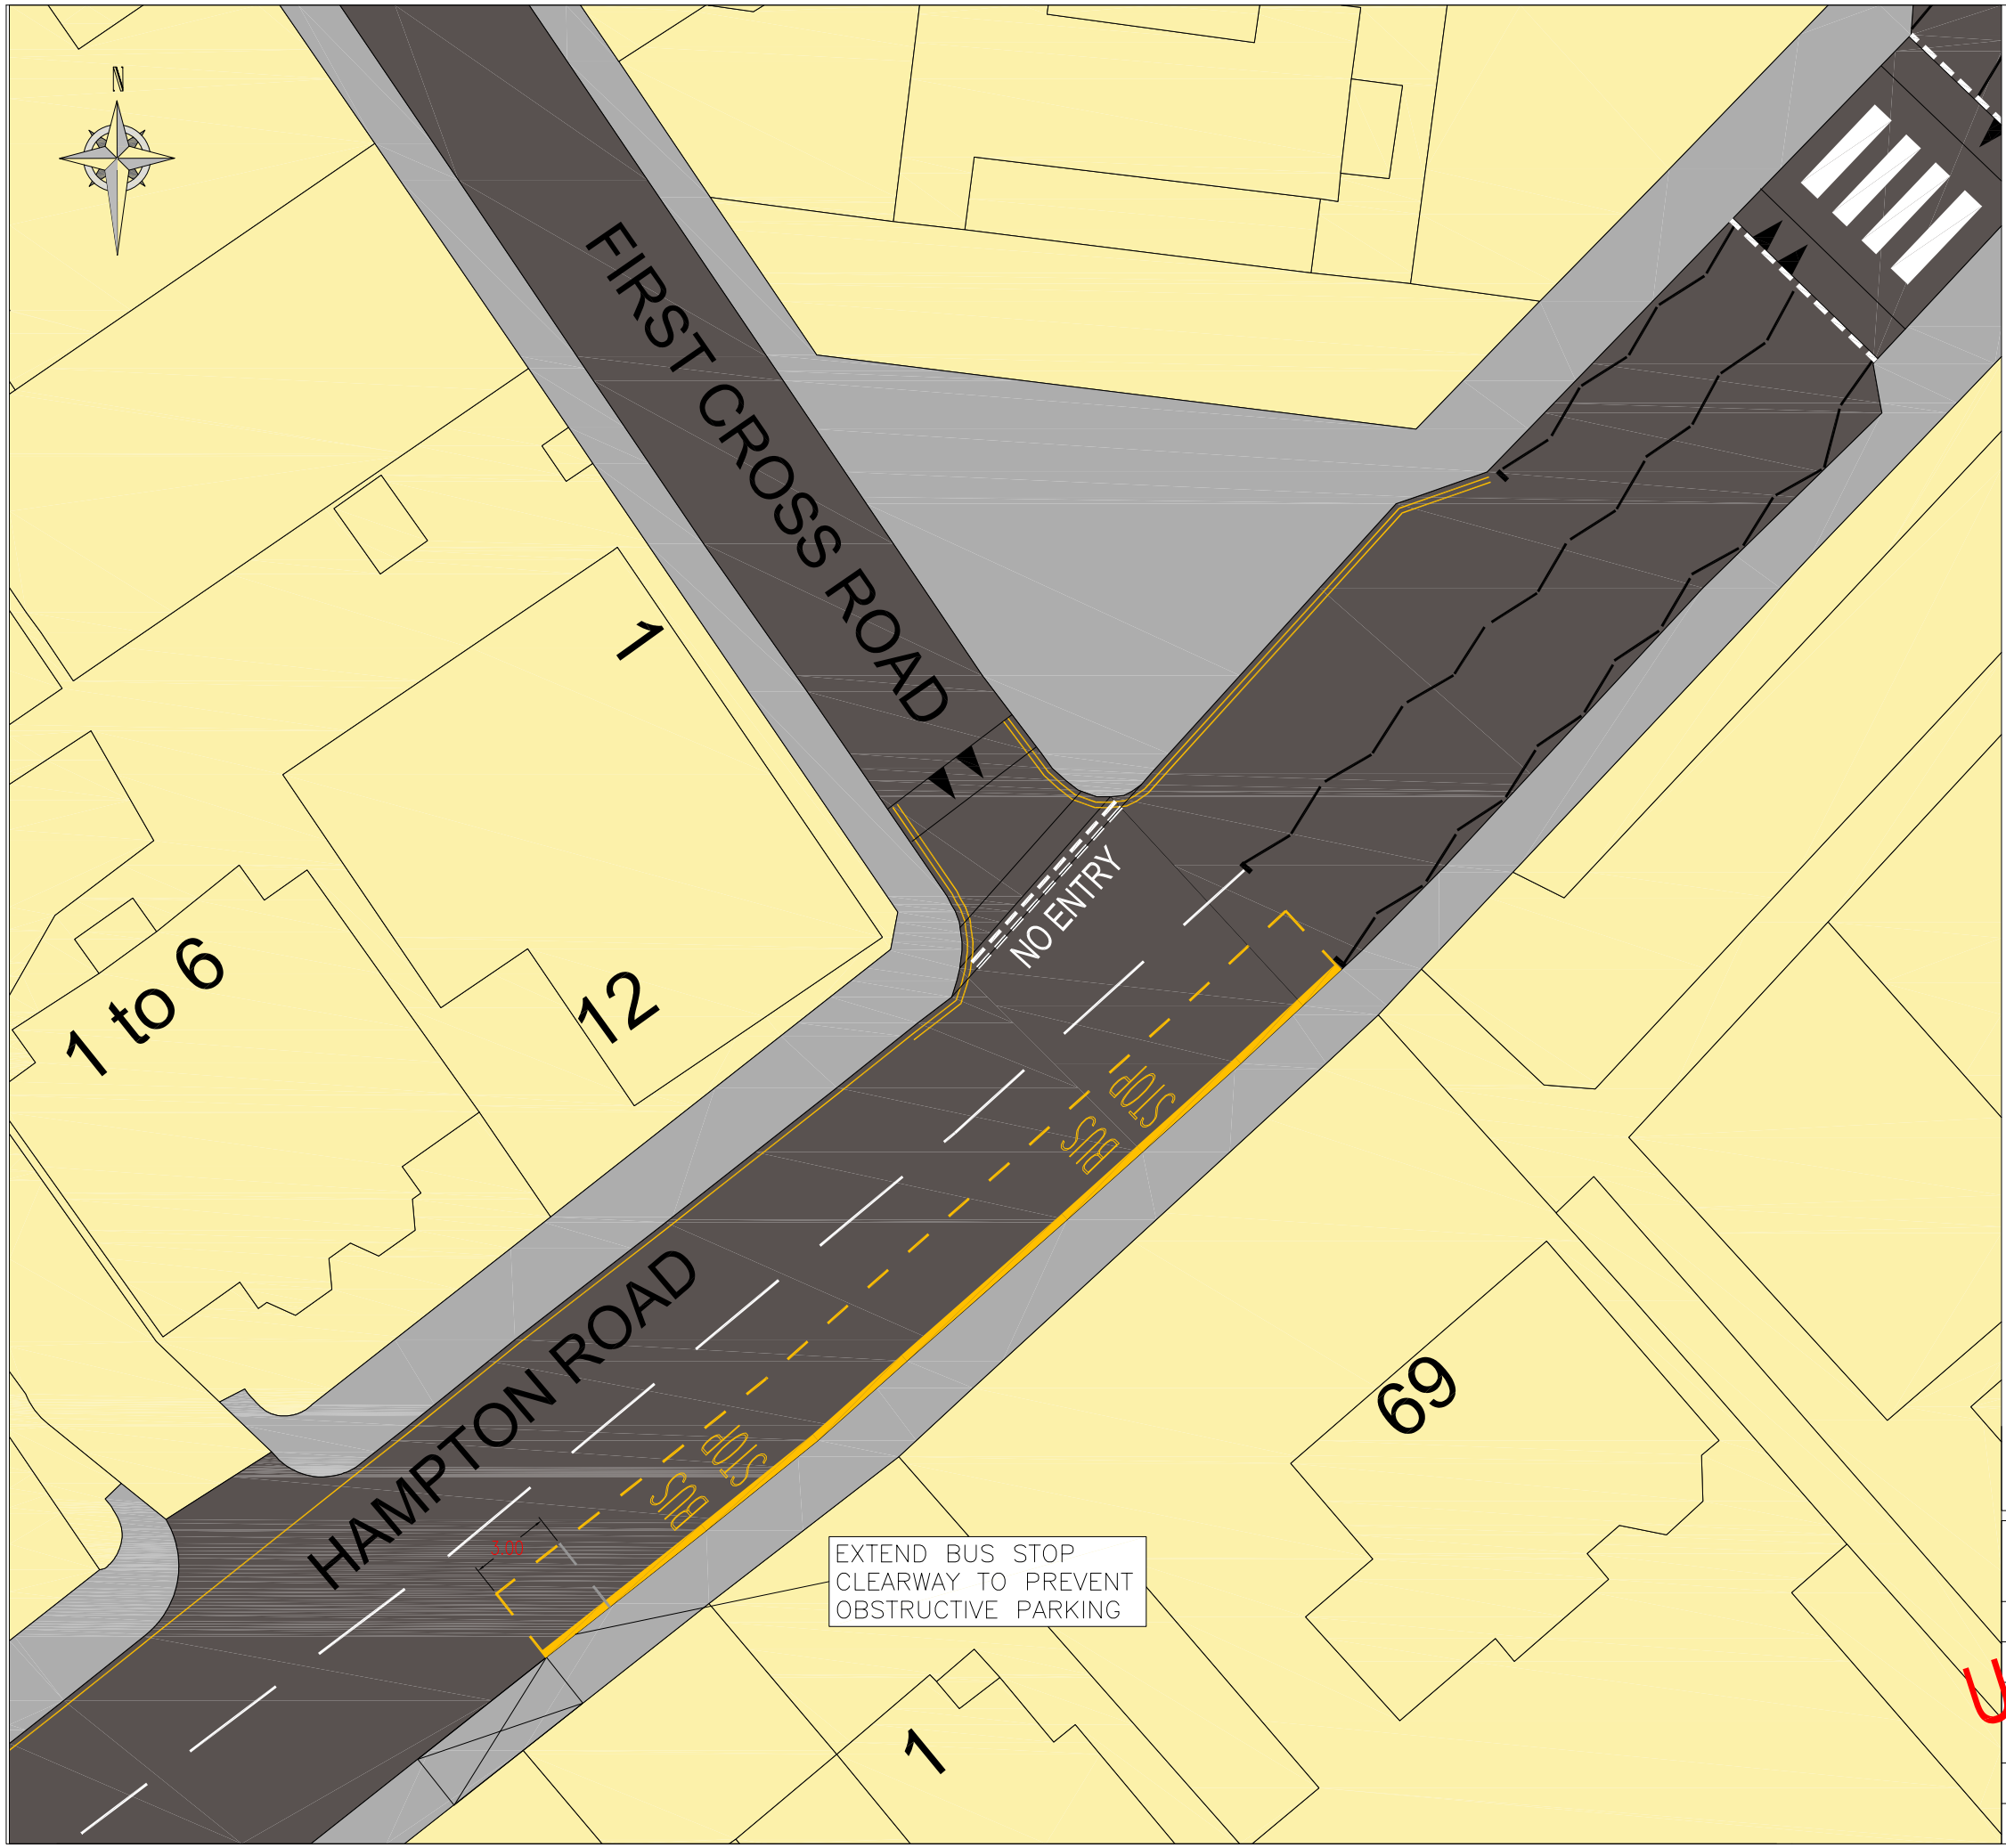

"This map is reproduced from Ordnance Survey material with the permission of the Controller of Her Majesty's Stationery Office © Crown copyright. Unauthorised reproduction infringes Crown copyright and may lead to prosecution or civil proceedings 100019441 [2012]."

REVISION	AMENDMENT	DRAWN BY AND DATE	DESIGNED BY AND DATE	CHECKED BY AND DATE	APPROVED BY AND DATE

LONDON BOROUGH OF RICHMOND UPON THAMES

DRAFT ✓ ISSUE

SCALE (AT A3 SIZE) 1:250

UNCONTROLLED

CLIENT: LONDON BOROUGH OF RICHMOND UPON THAMES

PROJECT: HAMPTON ROAD, TWICKENHAM

DRAWING TITLE: BUS STOP AMENDMENTS

ISSUING OFFICE: TWICKENHAM

TELEPHONE: 020 88911411

DRAWING NUMBER: 1049-CS-GL-469736

REVISION:

S:\Environment\Transport\Data\1049 ~ TM Revenue Works\06 Correspondence & Communications\TRO\Waiting Restrictions\Batch 49 July 2011049-CS-GL-469736.dwg.