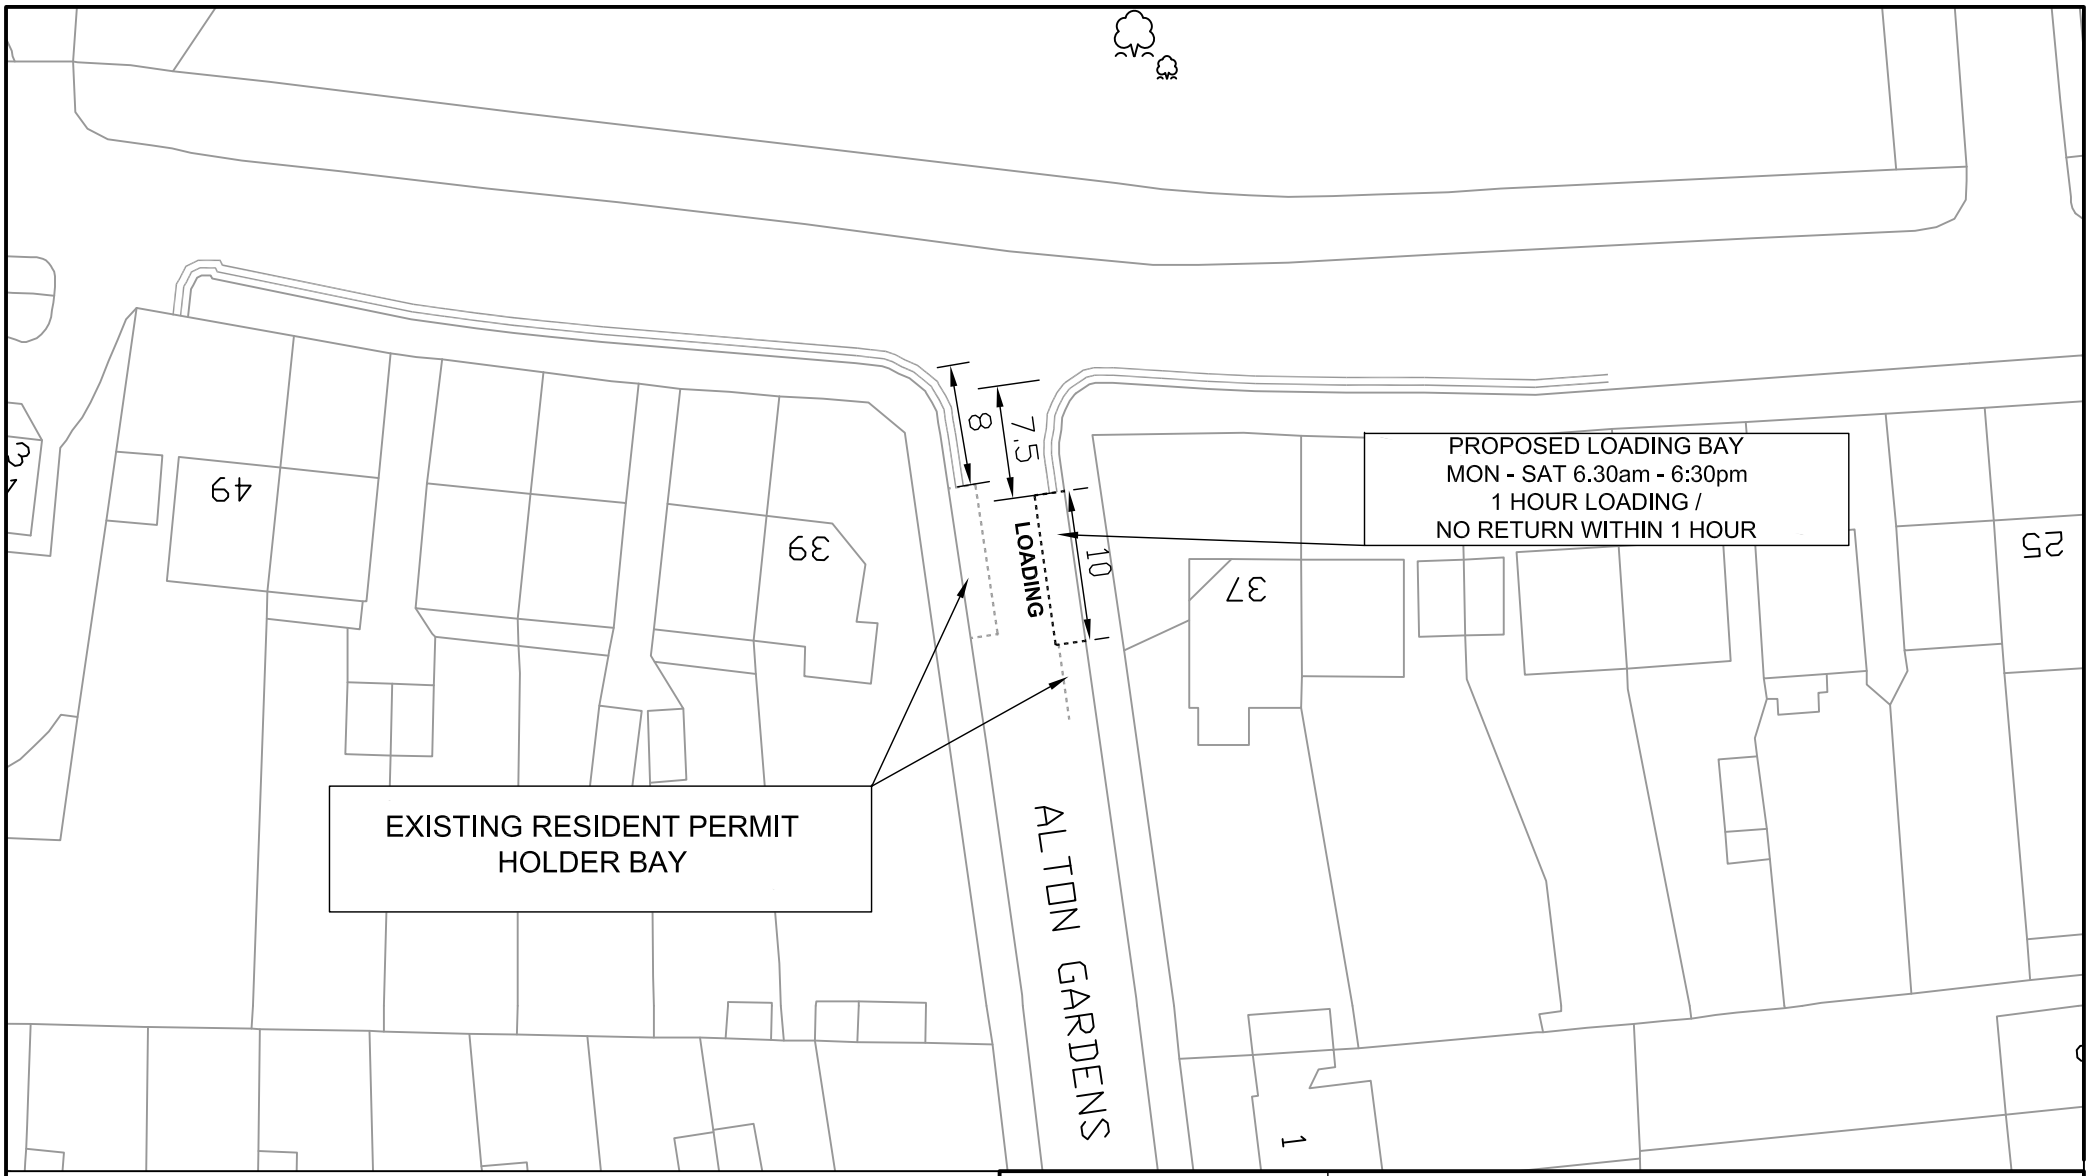

"This map is reproduced from Ordnance Survey material with the permission of the Controller of Her Majesty's Stationery Office ©Crown copyright. Unauthorised reproduction infringes Crown copyright and may lead to prosecution or civil proceedings 100019441 [2006]."

REVISION	DESIGNED BY & DATE	CHECKED BY & DATE	APPROVED BY & DATE
A	CG 07.10.07	BS 07.10.07	CAS 07.10.07

LONDON BOROUGH OF RICHMOND UPON THAMES

mouchelparkman

CLIENT	LONDON BOROUGH OF RICHMOND UPON THAMES
PROJECT	1030 – MINOR CHANGES
DRAWING TITLE	ALTON GARDENS PROPOSED LOADING BAY
Draft	
Issue	✓
Scale (at A4 size)	1:500
ISSUING OFFICE	TWICKENHAM
TELEPHONE	020 88911411
DRAWING NUMBER	1030.DD.101.118
REVISION	A

RIext (RIext)

© Mouchel Parkman copyright