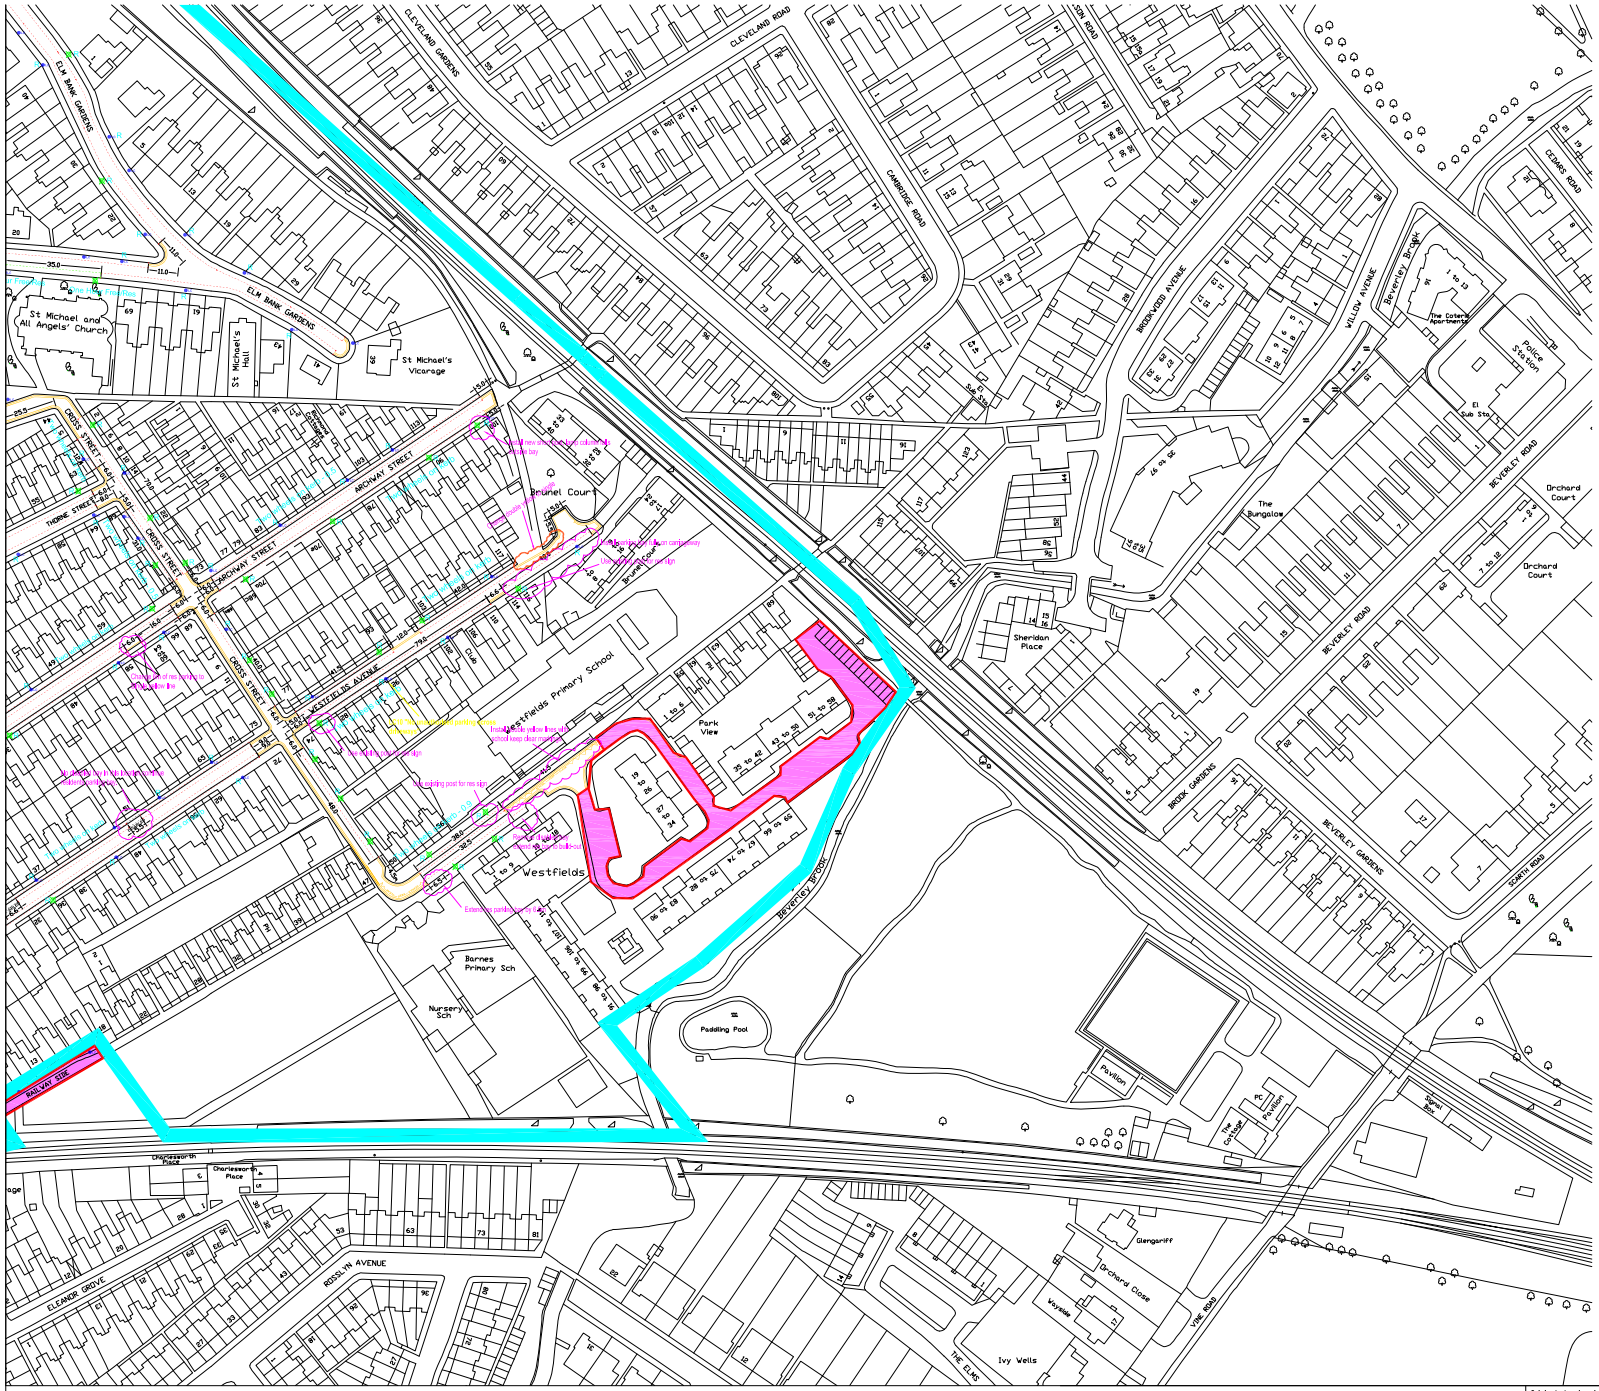

N

CPZ LEGEND

RESIDENT BAY	R
RESIDENT/BUSINESS BAY	RES/BUS
RESIDENT/SHORT STAY BAY	
1HOUR FREE/SHORT STAY	
DISABLED BAY	DISABLED
LOADING BAY	LOADING
NEW POST	
LAMP COLUMN	LC
ZONE BOUNDARY	
SINGLE YELLOW LINE	
DOUBLE YELLOW LINE	
ROAD NOT INCLUDED IN CPZ RESIDENTS/BUSINESSES ARE ELIGIBLE FOR PERMITS	

CPZ NOTES:

1. MORTLAKE CPZ OPERATES MON – FRI 9:00am – 11:00am
2. ALL FOOTWAY PARKING EXEMPTIONS 0.3M UNLESS STATED OTHERWISE
3. ALL SINGLE YELLOW LINES OPERATE MON – FRI 9:00am – 11:00am UNLESS STATED OTHERWISE
4. NEW POSTS ARE SUBJECT TO RELOCATION DURING IMPLEMENTATION

GENERAL NOTES:

1. DO NOT SCALE FROM DRAWINGS.
2. ALL DIMENSIONS ARE IN METRES UNLESS NOTED OTHERWISE.
3. ALL SETOUT TO FACE OF KERB.
4. ALL DIMENSIONS TO BE VERIFIED ON SITE BY THE CONTRACTOR WITH THE SUPERVISING ENGINEER.
5. THESE PLANS ARE TO BE READ IN CONJUNCTION WITH THE 'HIGHWAY WORKS STANDARD DRAWINGS' FOR THE TERM CONTRACT 2004–2007.
6. ALL HIGHWAY WORKS ARE TO BE UNDERTAKEN IN ACCORDANCE WITH THE CURRENT TERM CONTRACT FOR 'MINOR CIVIL ENGINEERING WORKS 2004–2007'.
7. TEMPORARY TRAFFIC MANAGEMENT MEASURES DURING CONSTRUCTION SHALL BE AS PER 'SAFETY AT STREET WORKS AND ROAD WORKS – A CODE OF PRACTICE' MANUAL.
8. FOR ALL SIGN CODES REFER TO 'THE TRAFFIC SIGNS REGULATIONS AND GENERAL DIRECTIONS 2002'.
9. ALL LINEMARKING TO CHAPTER 5 OF 'THE TRAFFIC SIGNS MANUAL 2003' AND THE 'TRAFFIC SIGNS REGULATIONS AND GENERAL DIRECTIONS 2002'.
10. ELECTRICAL WORKS ARE TO BE UNDERTAKEN WITH THE APPROPRIATE CURRENT TERM CONTRACT.

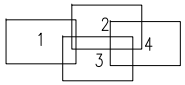

Version		INITIALS DATE	INITIALS DATE	INITIALS DATE
B	MINOR AMENDMENTS TO 'CLOUDED' AREAS	Originated Carl Gellard 13.02.2008	Checked by Brenda Skeine 13.02.2008	Approved by Chris Smith 13.02.2008
A	DETAILED DESIGN REVISION A	Originated Carl Gellard 13.11.2007	Checked by Brenda Skeine 13.11.2007	Approved by Chris Smith 13.11.2007

Original drawing in AutoCAD 2000 @A1 size.
External References to:

Reproduced from the Ordnance Survey mapping with the permission of the Controller of Her Majesty's Stationery Office © Crown copyright. Unauthorised reproduction infringes Crown copyright and may lead to prosecution or civil proceedings. Licence No. 100019441 (2006)

LONDON BOROUGH OF RICHMOND UPON THAMES

mouchelparkman

Purpose: DETAILED DESIGN

Scale (at A1 size): 1.1000

Client: LONDON BOROUGH OF RICHMOND UPON THAMES

Project: MORTLAKE CPZ

Drawing Title: MORTLAKE CPZ SHEET 4 OF 4

Issuing Office: RICHMOND

Telephone: 020-8487 5296

Drawing Number: 1032_DD_102_004

Version: B