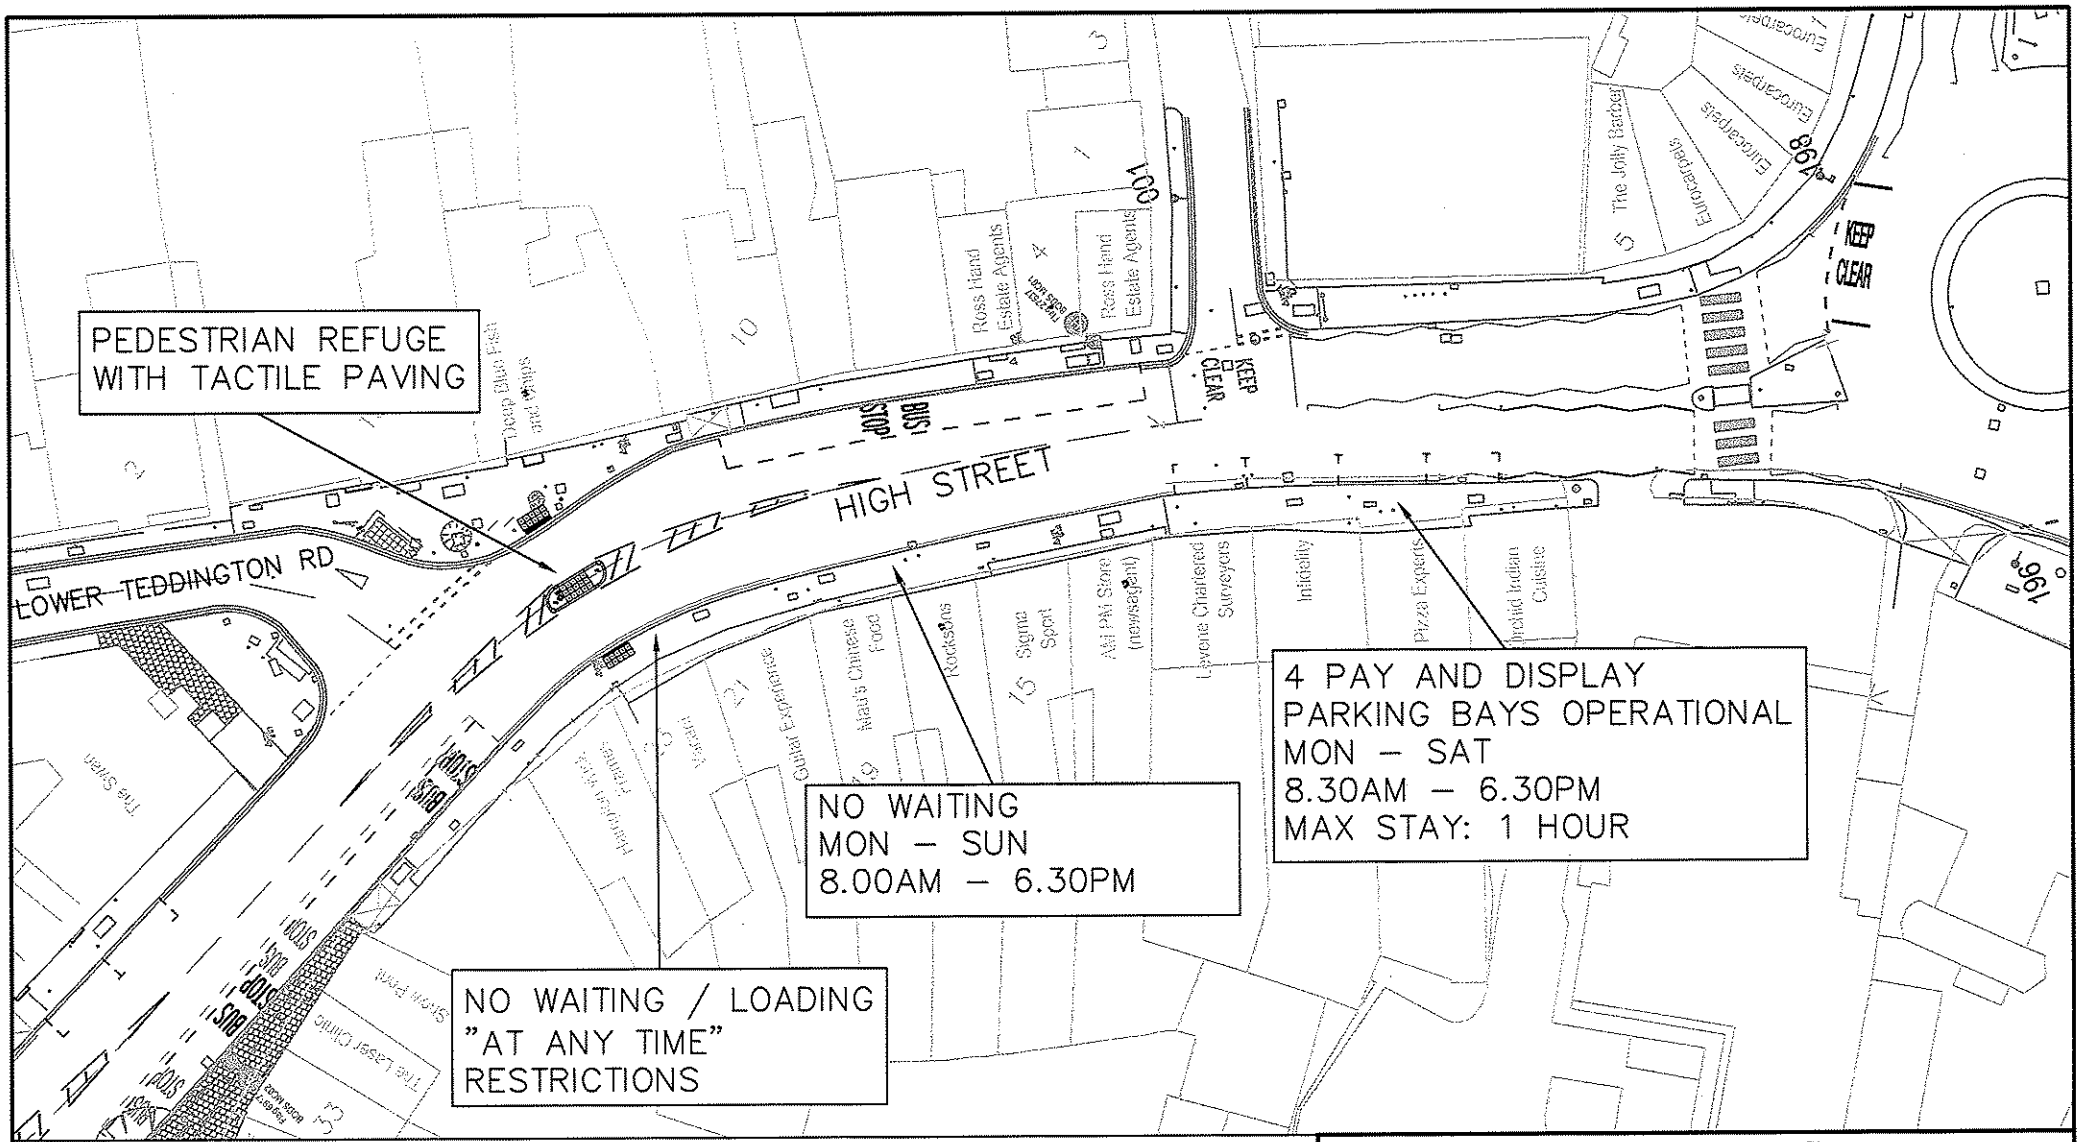

LONDON BOROUGH OF RICHMOND UPON THAMES

"This map is reproduced from Ordnance Survey material with the permission of the Controller of Her Majesty's Stationery Office ©Crown copyright. Unauthorised reproduction infringes Crown copyright and may lead to prosecution or civil proceedings 100019441 [2010]."

REVISION	DRAWN BY & DATE	DESIGNED BY & DATE	CHECKED BY & DATE	APPROVED BY & DATE	Issue ✓	Draft ✓
A	3/9/10 AR	3/9/10 MP	3/9/10 MP	MT	Scale (at A4 size) 1 : 500	

CLIENT	LONDON BOROUGH OF RICHMOND UPON THAMES
PROJECT	2242 3G 281
DRAWING TITLE	GENERAL ARRANGEMENT – HAMPTON WICK HIGH STREET IMPROVEMENTS
ISSUING OFFICE	TWICKENHAM
TELEPHONE	020 88911411
DRAWING NUMBER	2242-AR-1200-001
REVISION	A