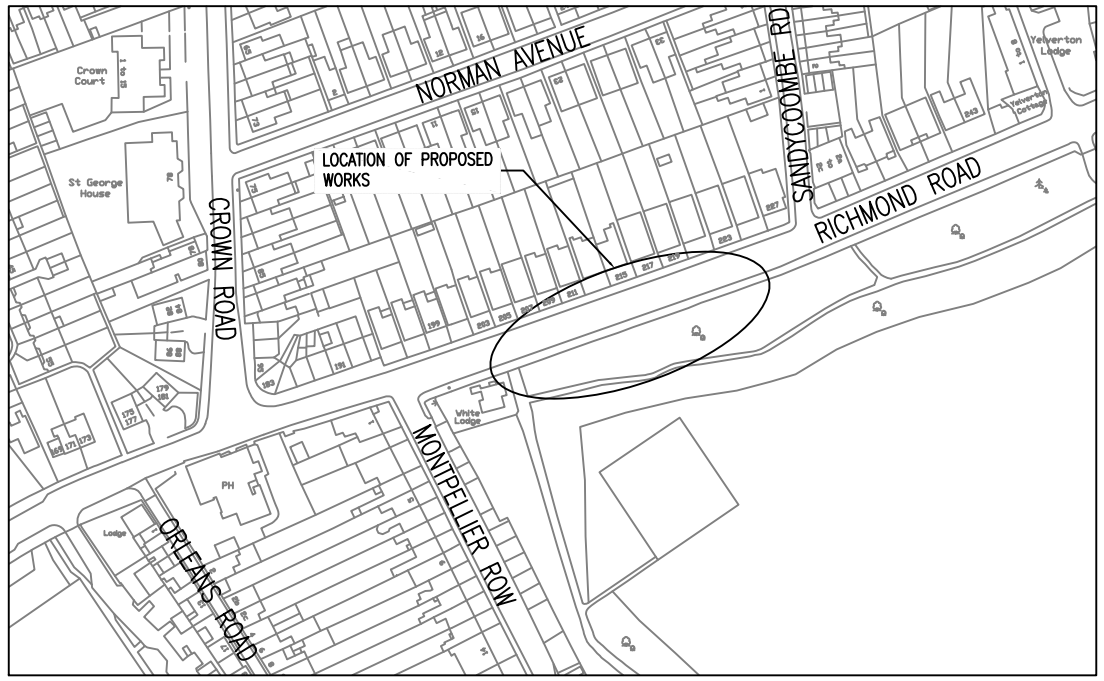

LOCALITY PLAN SCALE 1:2500

Design Statement

Existing Westbound bus stop (Marble Hill Park): To improve the accessibility at this bus stop, it is proposed to relocate the stop flag, bin and shelter 29m west of their current location with a new 37m long bus cage.

The existing parking bays will be relocated further East up Richmond Road to the end of the new Bus Cage.

A new 24hr clearway plate (See Detail 'A') will be installed.

Eastbound bus stop trial (Nos 217 – 223): It is proposed to install a new temporary bus stop flag on the existing lamp column, litter bin, and a 37m bus stop clearway which will provide a designated stopping area, as part of the bus stop trial.

DETAIL 'A'

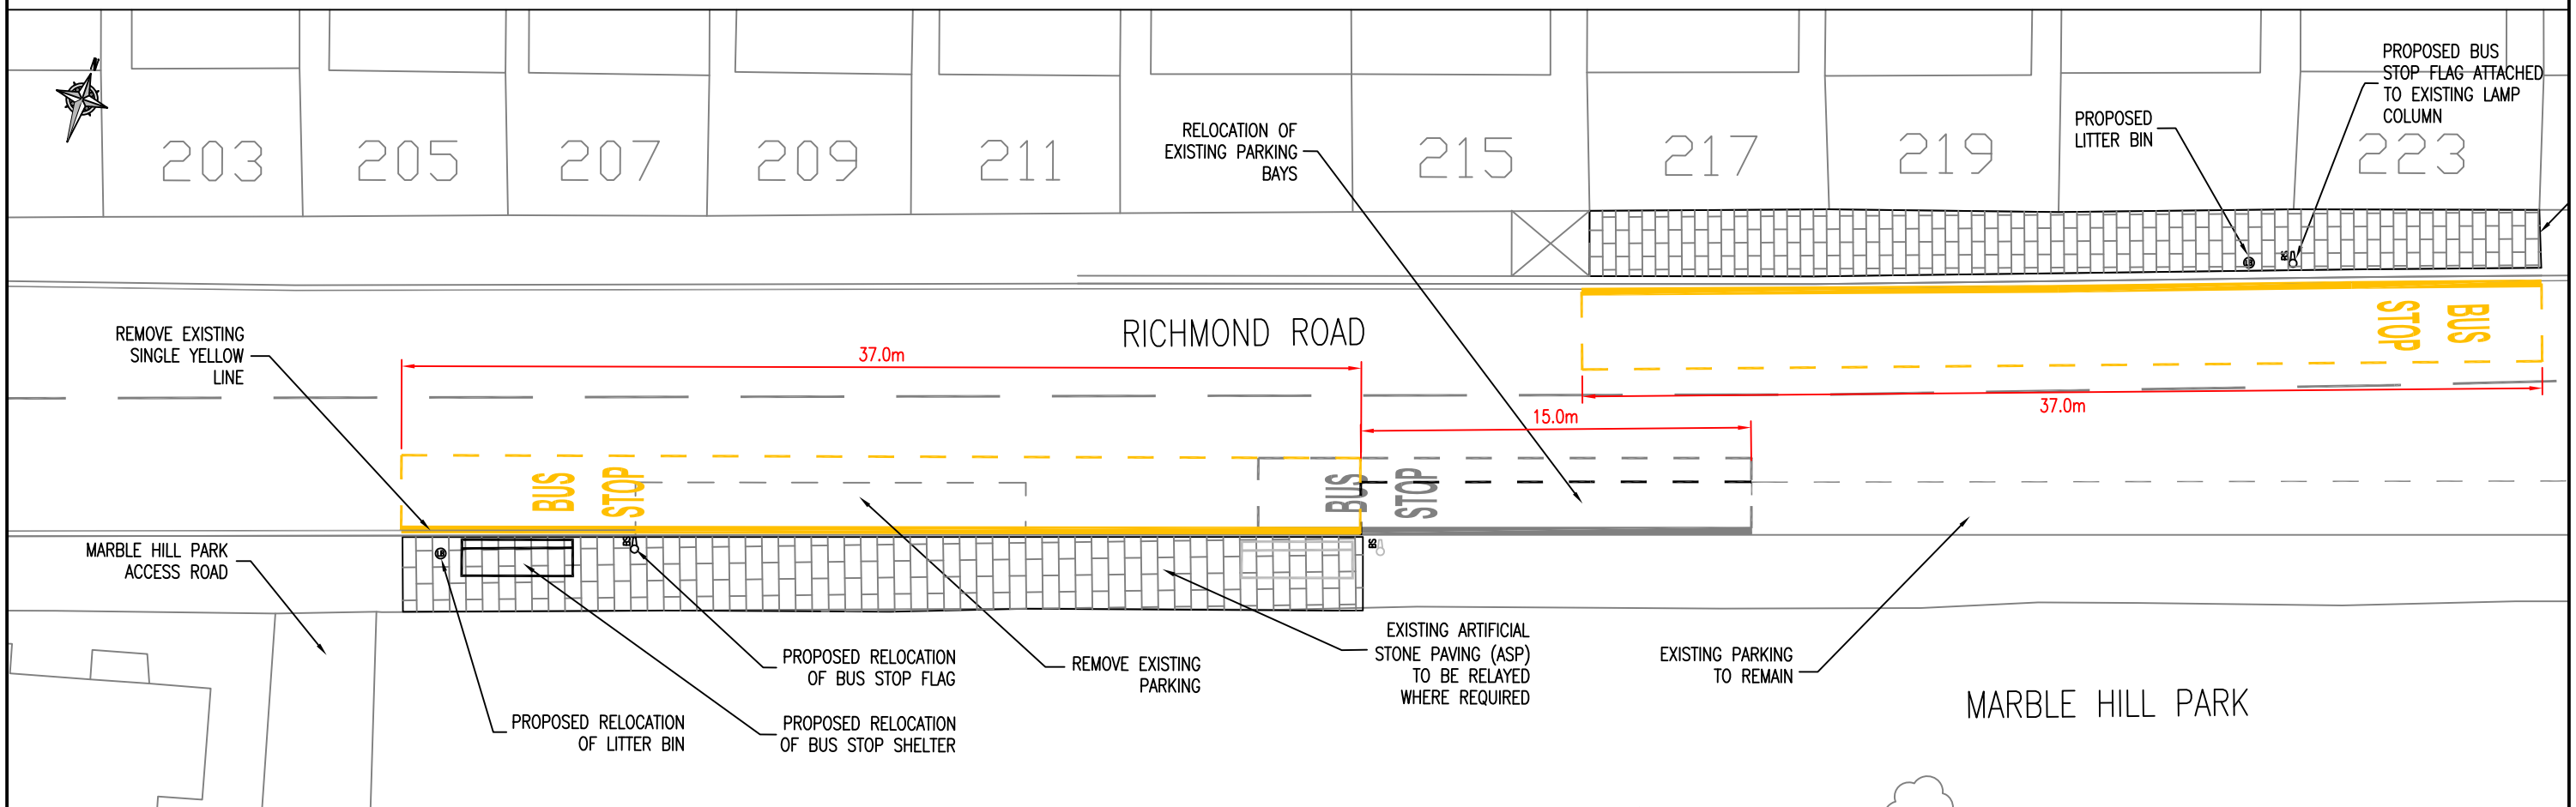

REVISION	AMENDMENT	DRAWN BY AND DATE	DESIGNED BY AND DATE	CHECKED BY AND DATE	APPROVED BY AND DATE
B		RI 7.1.08	RI 7.1.08	MJ 7.1.08	MT 7.1.08

'This map is reproduced from Ordnance Survey material with the permission of the Controller of Her Majesty's Stationery Office ©Crown copyright. Unauthorised reproduction infringes Crown copyright and may lead to prosecution or civil proceedings 100019441 [2006].'

LONDON BOROUGH OF RICHMOND UPON THAMES

mouchelparkman

CLIENT	LONDON BOROUGH OF RICHMOND UPON THAMES
PROJECT	RICHMOND ROAD BUS STOPS
DRAWING TITLE	RICHMOND ROAD BUS STOP PROPOSALS OUTSIDE Nos 217 – 223 & MARBLE HILL PARK
ISSUING OFFICE	TWICKENHAM
TELEPHONE	020 88911411
DRAWING NUMBER	2125–CS–GL–003
REVISION	B
DRAFT	
ISSUE	✓
SCALE (AT A3 SIZE)	1:250

© Mouchel Parkman copyright