

NOTES:

1. All Traffic Management will be set out in accordance with the requirements of the latest versions of the Traffic Signs Manual, Chapter 8 and or Safety at streetworks and roadworks a code of practice.
2. Any sign reference Numbers used in this drawing refer to either the diagram numbers contained within the Traffic Signs Regulations and General Directions (TSRGD) 2016.
3. All Diversion signing will be fully installed before the closure is brought into effect.
4. All sign frames will be secured with sand bags.
5. Exact locations of signs are to be determined on site and will be positioned as to not obstruct any other sign, footpath or visibility.
6. The Inner Boundary of the safety zone is omitted for Clarity but is to be marked with barrier in accordance with TSM Chapter 8 at the appropriate distance for the speed of carriageway.
7. Any Overhead cables shown on this drawing are for guidance only. The contractor shall make themselves aware of the exact position of all overhead cables during daylight hours prior to setting out traffic management. Underground services are not shown but should be anticipated.

KEY	
	Traffic Cones
	Vehicle Signal Head
	Pedestrian Signal Head
	Pedestrian Barriers
	Works Area
	Safety Zone

Closure
Diversion

This drawing has been produced and this proposed traffic management layout is in accordance with current guidelines and regulations.

It is the Principle Contractor's responsibility to ensure that all required temporary traffic orders are in place to meet these proposed layouts. This drawing is a proposed layout and TMS take no responsibility and do not indemnify the design unless formally agreed otherwise. The Principal Contractor must approve the drawings prior to the layout being installed.

30

Client

AgilityAlliance
A Murphy Morrison Joint Venture

Traffic Management


1-WAY ROAD CLOSURE + DIVERSION

Address

**HILL STREET
RICHMOND
TW9 1TN**

Drawn by	SB	Date:	12.01.23
Checked by	WH	Date:	12.01.23
Authorised by	DH	Date:	12.01.23
Drawing No.	HD-3.892_TMS21198		
	Revision		

Drawing Scale: Not to scale Plot Scale: 1:1
Do Not Scale From This Drawing

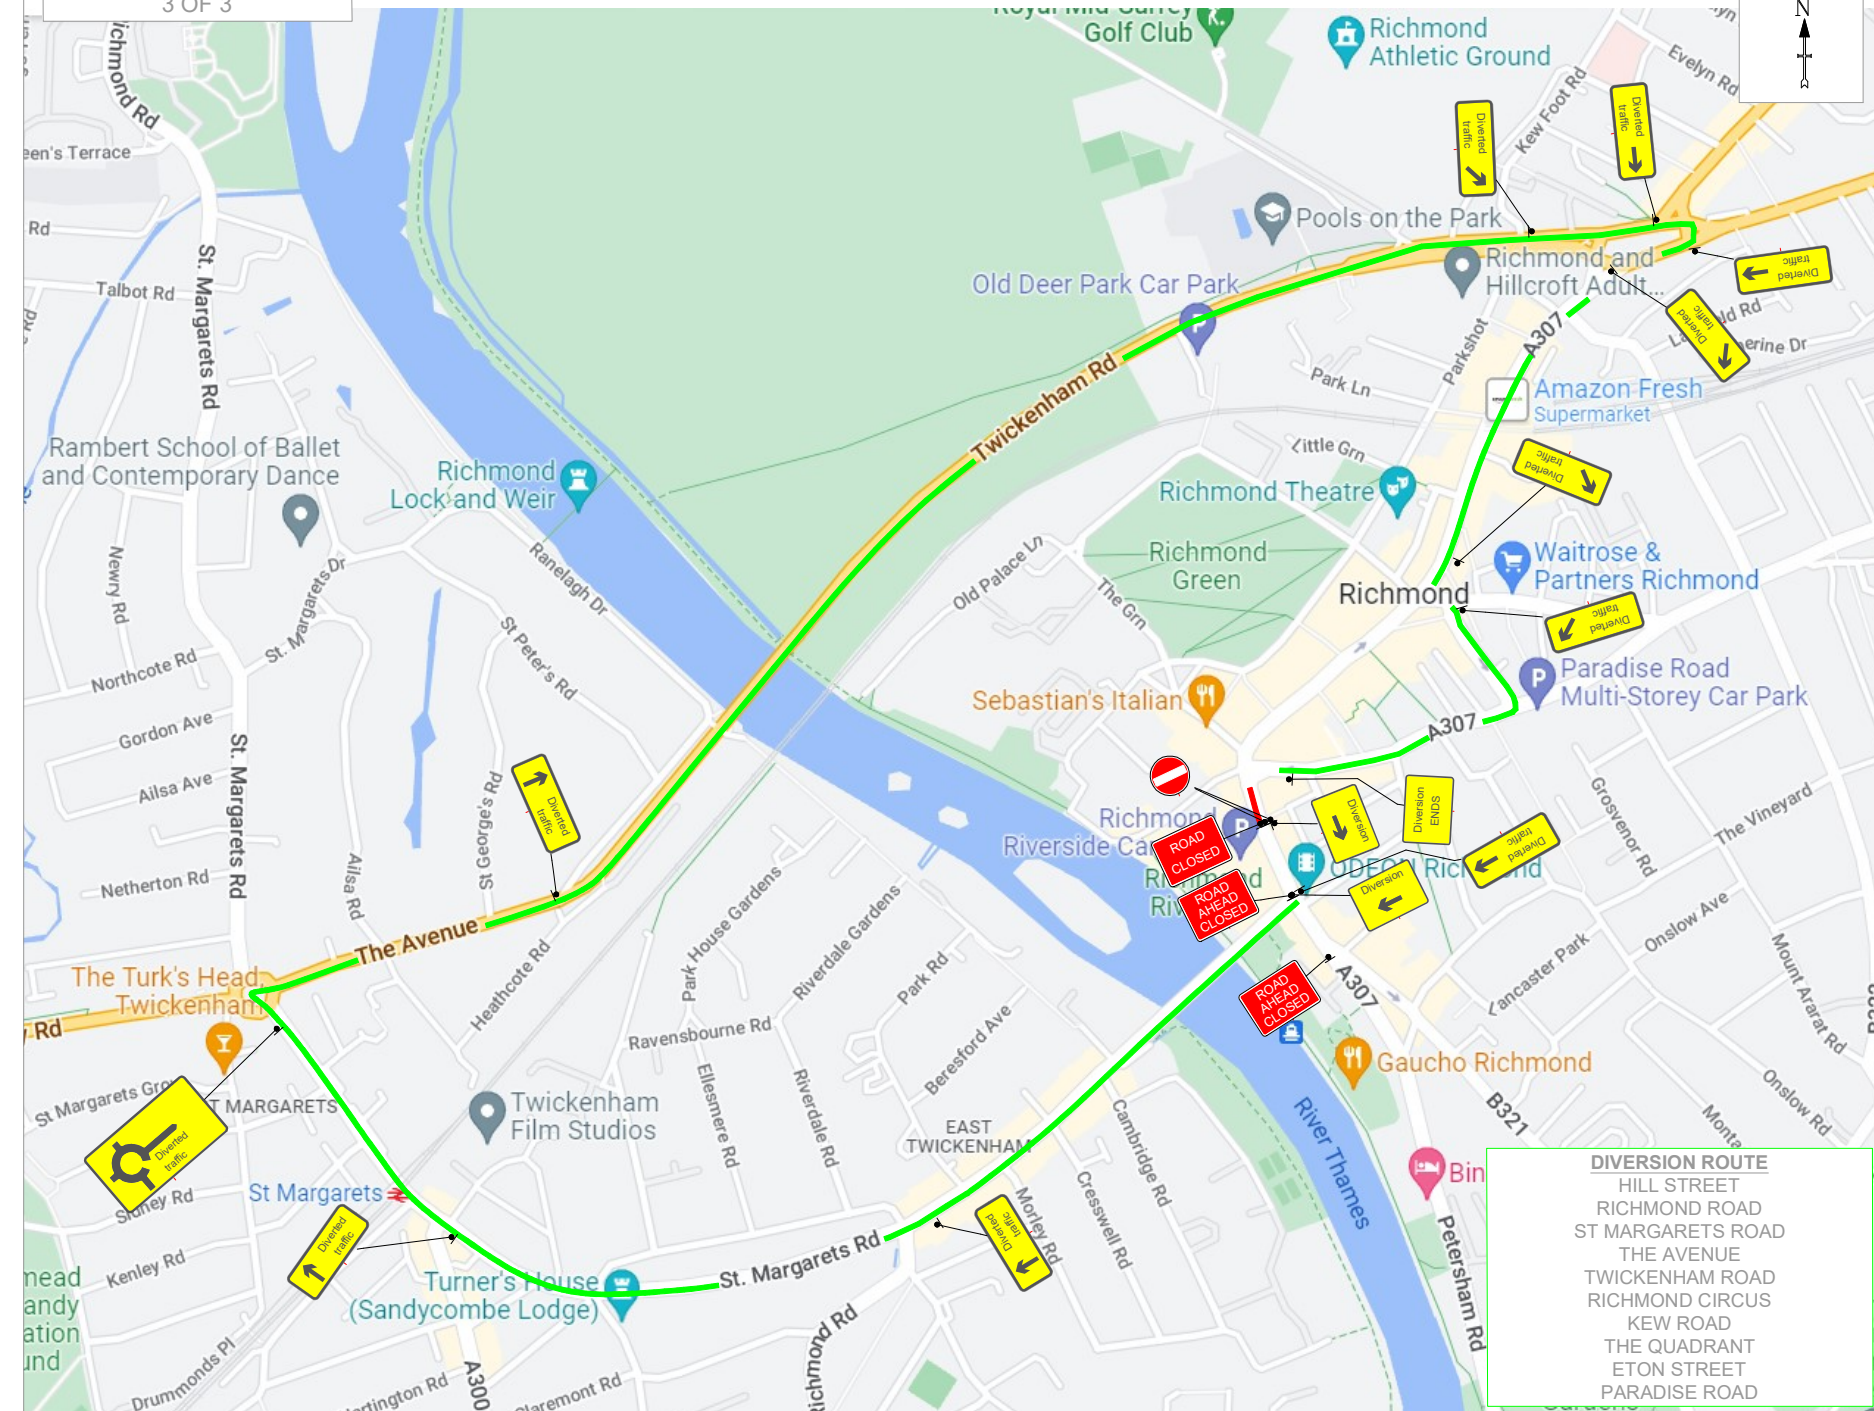

DIVERSION ROUTE
HILL STREET
RICHMOND ROAD
ST MARGARETS ROAD
THE AVENUE
TWICKENHAM ROAD
RICHMOND CIRCUS
KEW ROAD
THE QUADRANT
ETON STREET
PARADISE ROAD