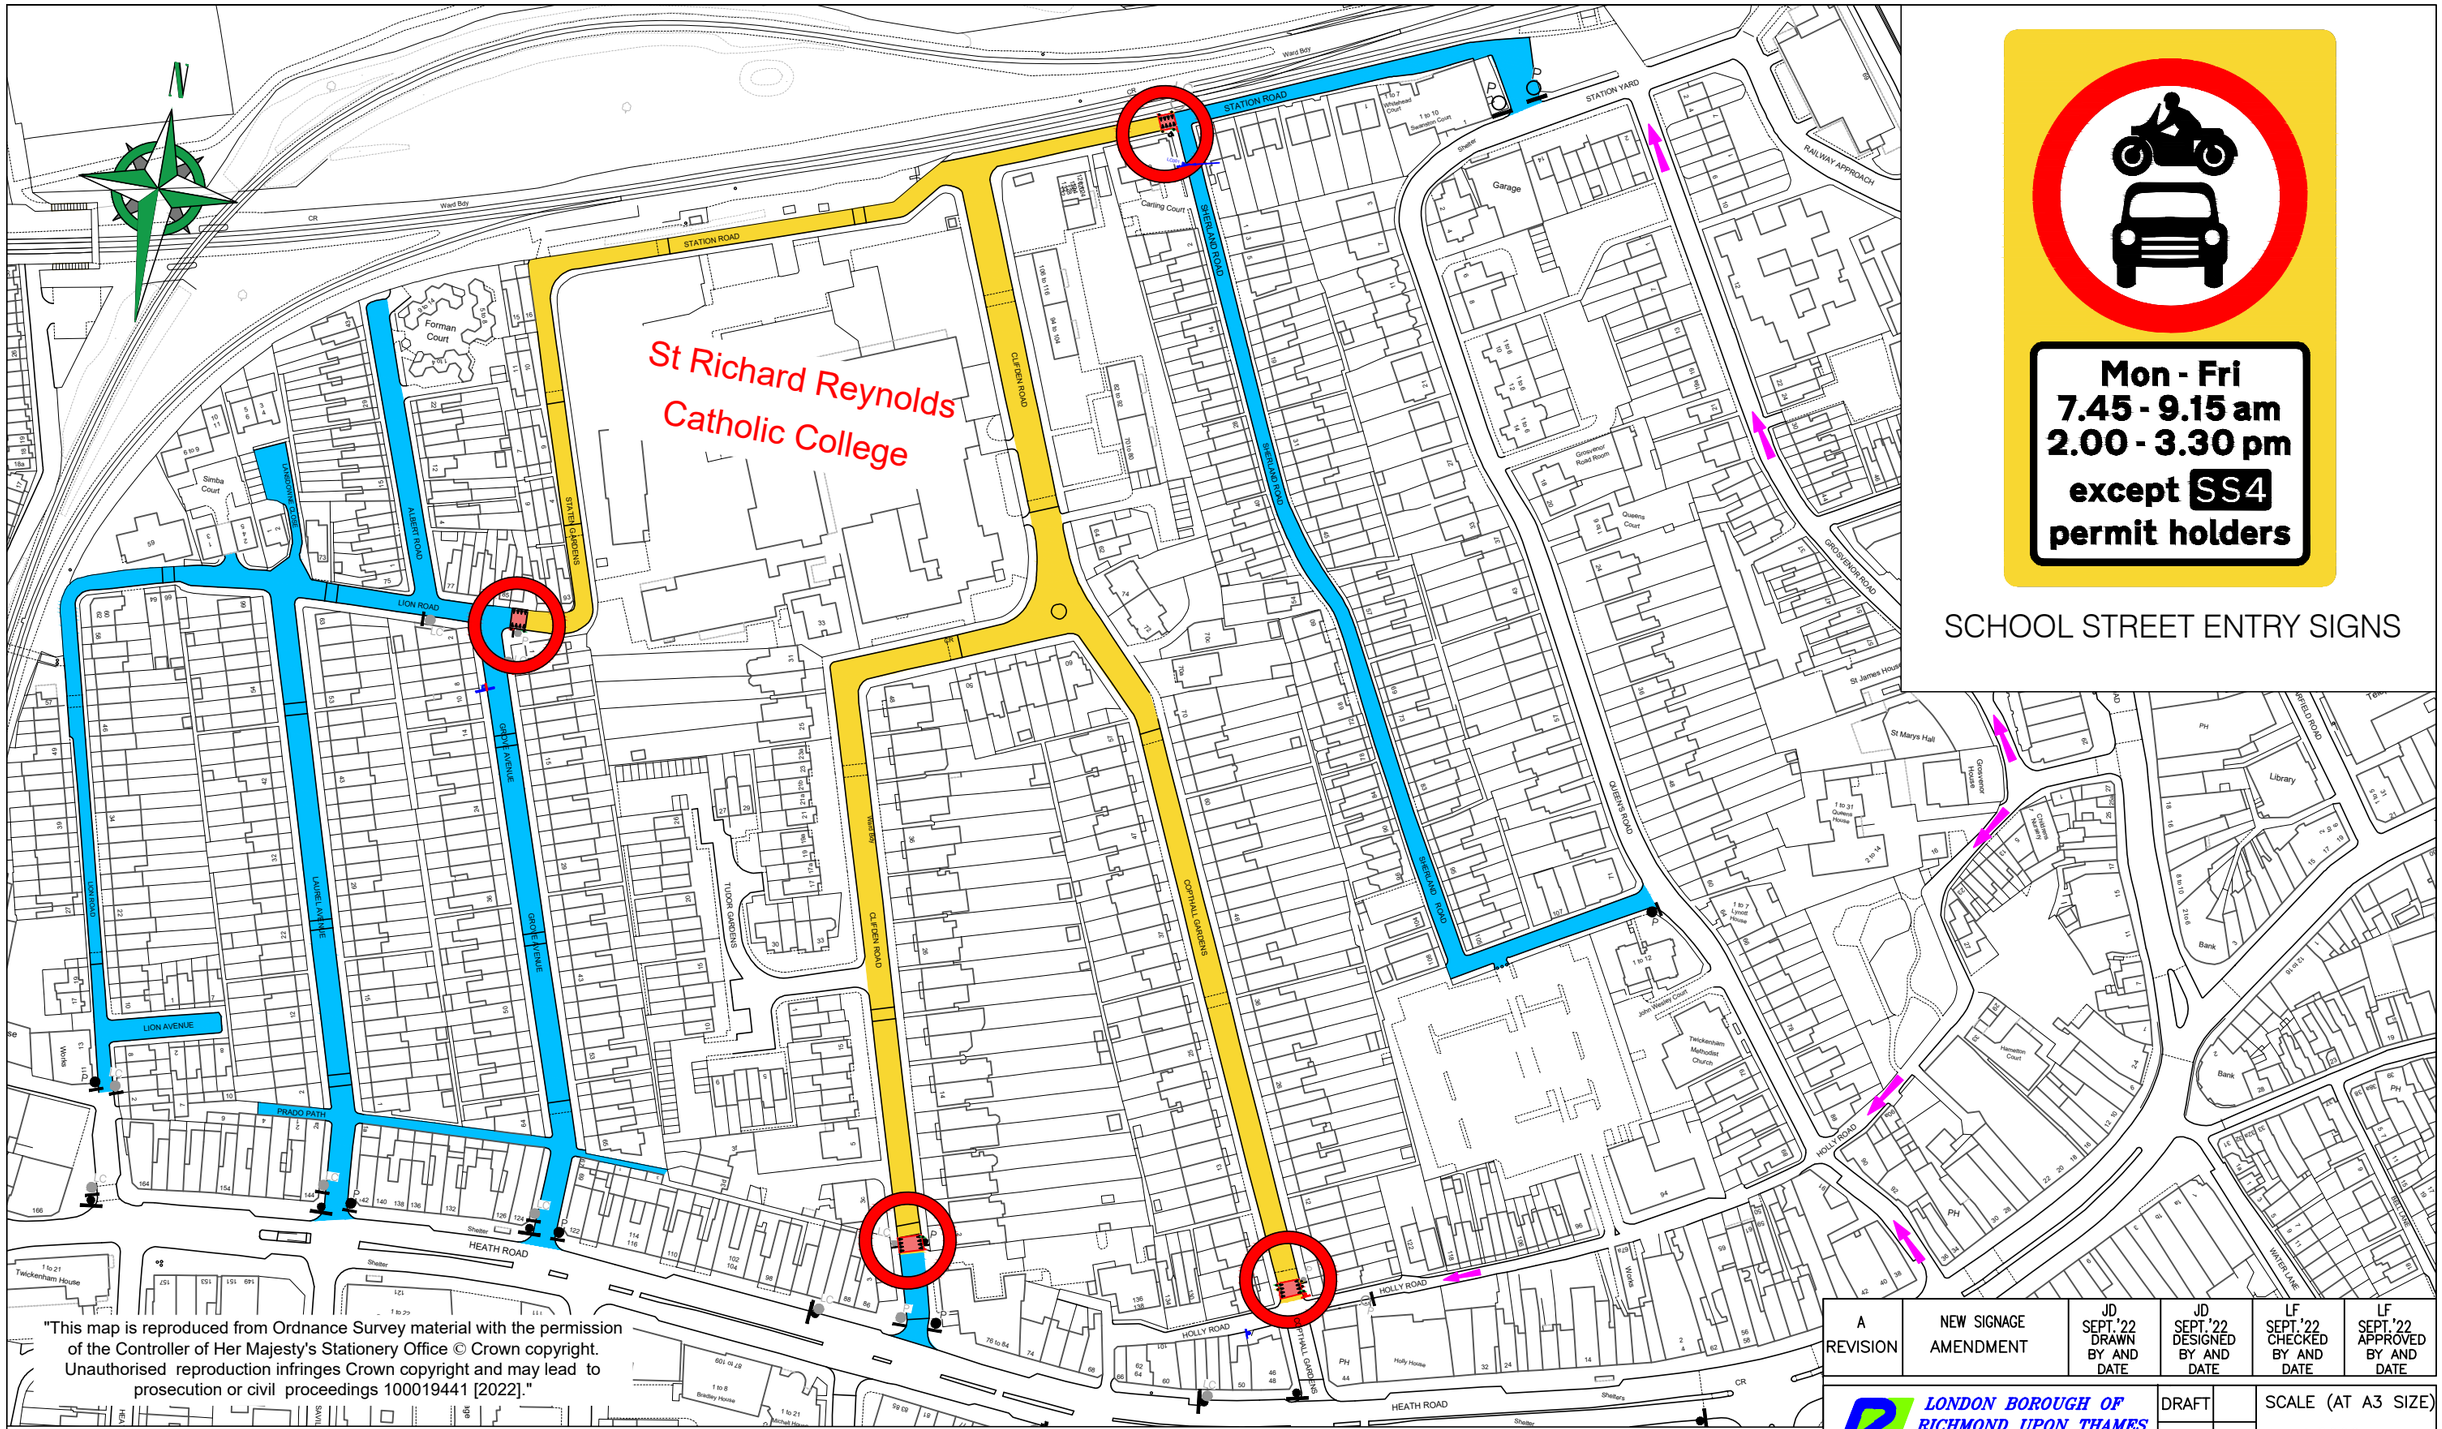

"This map is reproduced from Ordnance Survey material with the permission of the Controller of Her Majesty's Stationery Office © Crown copyright. Unauthorised reproduction infringes Crown copyright and may lead to prosecution or civil proceedings 100019441 [2022]."

SCHOOL STREET ENTRY SIGNS

KEY

- EXTENTS OF SCHOOL STREET
- OUTER ZONE OF SCHOOL STREET AREA
- EXISTING ONE WAY SECTION
- ENTRY POINTS OF RESTRICTED INNER ZONE WITH SCHOOL STREET SIGNS
- RED COLOURED SURFACE TREATMENT LAID ACROSS WIDTH OF ROAD WITH COLOURED PENCIL BOLLARDS HIGHLIGHTING ENTRY TO SCHOOL STREET

REVISION		DRAWN BY AND DATE	DESIGNED BY AND DATE	CHECKED BY AND DATE	APPROVED BY AND DATE
A	NEW SIGNAGE AMENDMENT	JD SEPT.'22	JD SEPT.'22	LF SEPT.'22	LF SEPT.'22

LONDON BOROUGH OF RICHMOND UPON THAMES

DRAFT
ISSUE ✓

SCALE (AT A3 SIZE) 1:2000

CLIENT	LONDON BOROUGH OF RICHMOND UPON THAMES
PROJECT	SCHOOL STREETS – PHASE 2
DRAWING TITLE	ST RICHARD REYNOLDS CATHOLIC COLLEGE SCHOOL STREET INNER & OUTER ZONES
ISSUING OFFICE	TWICKENHAM
TELEPHONE	020 88911411
DRAWING NUMBER	2381–SSP2–SS4
REVISION	A