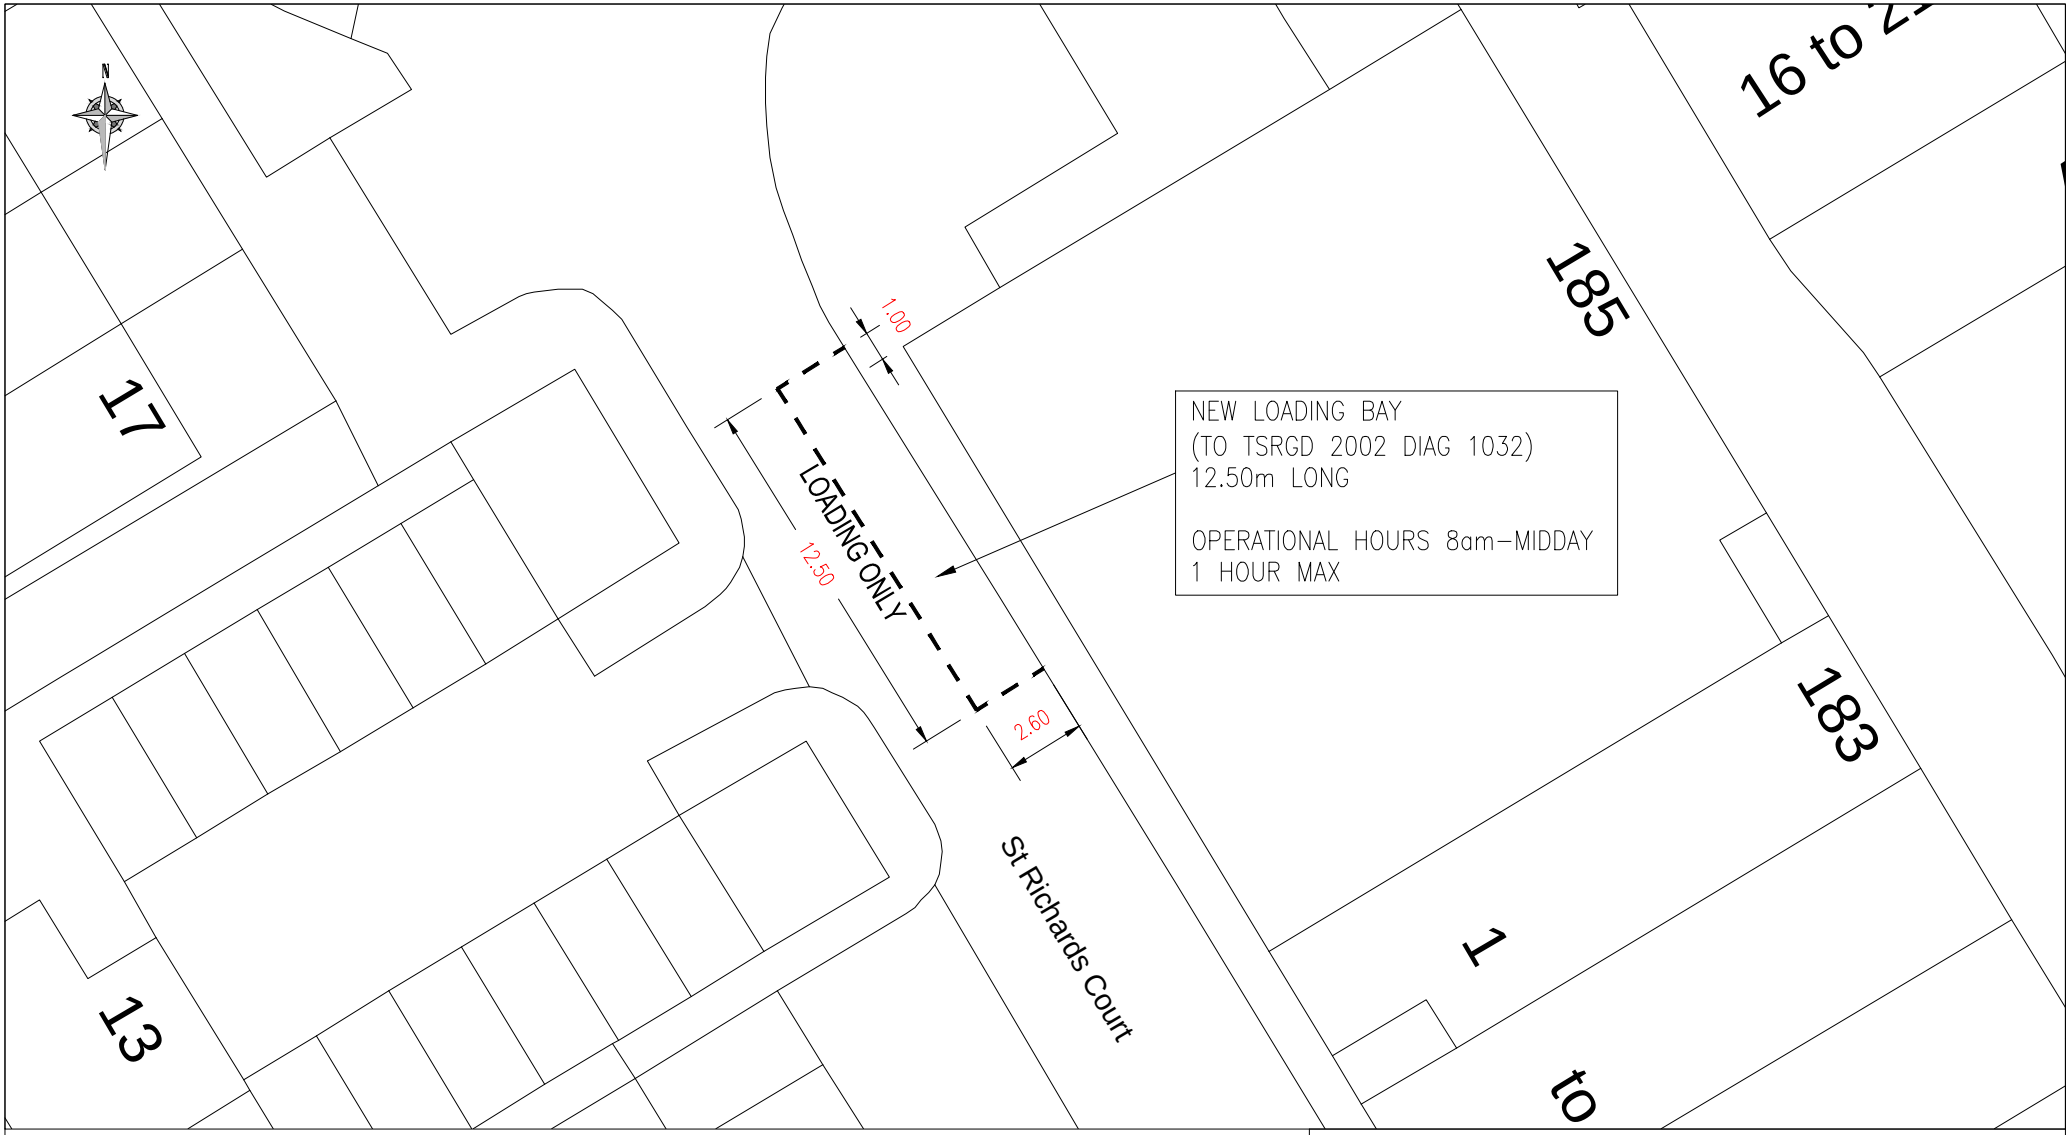

LONDON BOROUGH OF RICHMOND UPON THAMES

"This map is reproduced from Ordnance Survey material with the permission of the Controller of Her Majesty's Stationery Office © Crown copyright. Unauthorised reproduction infringes Crown copyright and may lead to prosecution or civil proceedings 100019441 [2012]."

REVISION	PS 3.12.12 DRAWN BY & DATE	PS 3.12.12 DESIGNED BY & DATE	MP 3.12.12 CHECKED BY & DATE	MT 3.12.12 APPROVED BY & DATE	Issue ✓ Draft	Scale (at A4 size) 1:250

CLIENT	LONDON BOROUGH OF RICHMOND UPON THAMES
PROJECT	PROPOSED LOADING BAY
DRAWING TITLE	TESCO, ASHBURNHAM ROAD HAM
ISSUING OFFICE	TWICKENHAM
TELEPHONE	020 88911411
DRAWING NUMBER	3011.PR.GL.001
REVISION	