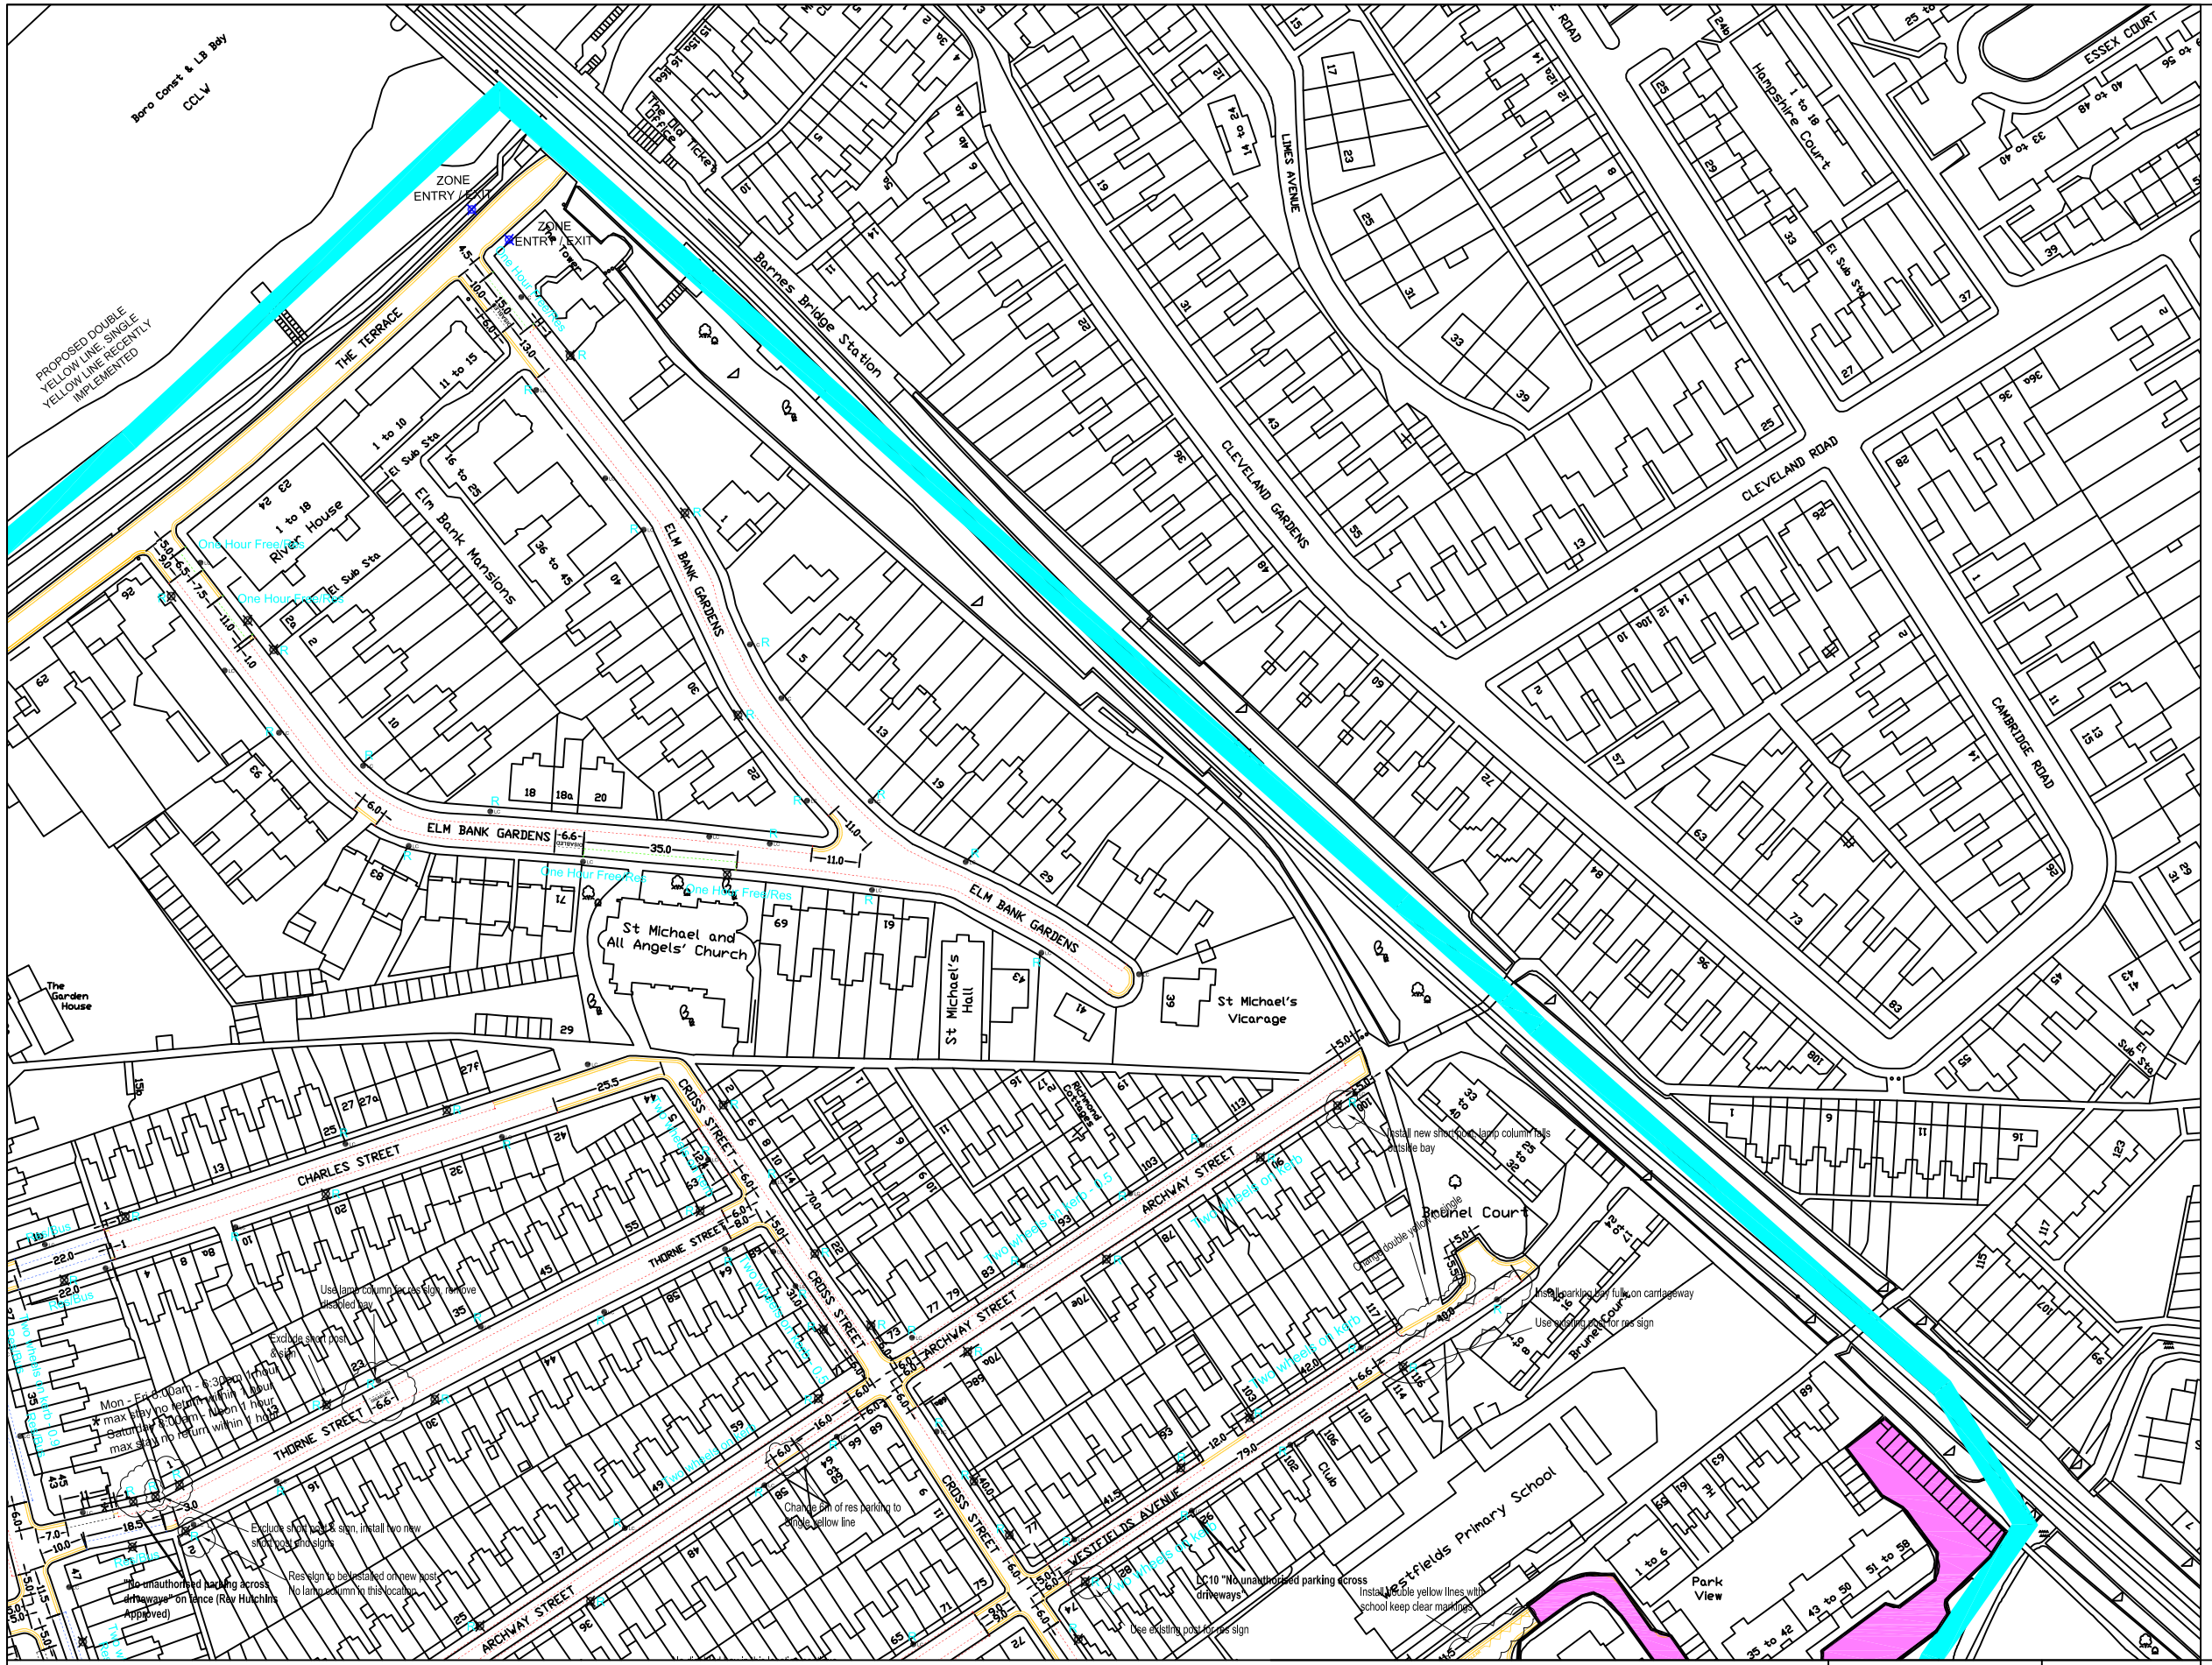
ZONE ENTRY / EXIT
ZONE ENTRY / EXIT
THE TERRACE
PROPOSED DOUBLE YELLOW LINE, SINGLE YELLOW LINE RECENTLY IMPLEMENTED
Barnes Bridge Station
LINES AVENUE
CLEVELAND GARDENS
CLEVELAND ROAD
CAMBRIDGE ROAD
ESSEX COURT
Hampshire Court
ELM BANK GARDENS
Elm Bank Mansions
River House
St Michael and All Angels' Church
St Michael's Hall
St Michael's Vicarage
The Garden House
CHARLES STREET
CROSS STREET
THORNE STREET
ARCHWAY STREET
VESTFIELDS AVENUE
Brunel Court
Vestfields Primary School
Park View
Club
One Hour Free Res
Mon - Fri 9.00am - 5.00pm * max stay no return within 1 hour Saturday 9.00am - 1.00pm max stay no return within 1 hour
Install new shortened lamp column rails outside bay
Install double yellow lines with school keep clear markings
DC10 "No unauthorised parking across driveways"
Change bay to res parking
Change 5m of res parking to single yellow line
Use existing post for res sign
Use lamp column for res sign, remove disabled bay
Exclude short post sign
Exclude short post & sign, install two new standard sign posts
Res sign to be installed on new post
No lamp column in this location
No unauthorised parking across driveways" on lance (Ray Hutchins Approved)
Install new parking bay full on carriageway
Use existing post for res sign
Install new parking bay full on carriageway
Change double yellow to single
Two Waves of kerb
Two Waves of kerb
Two Waves of kerb