


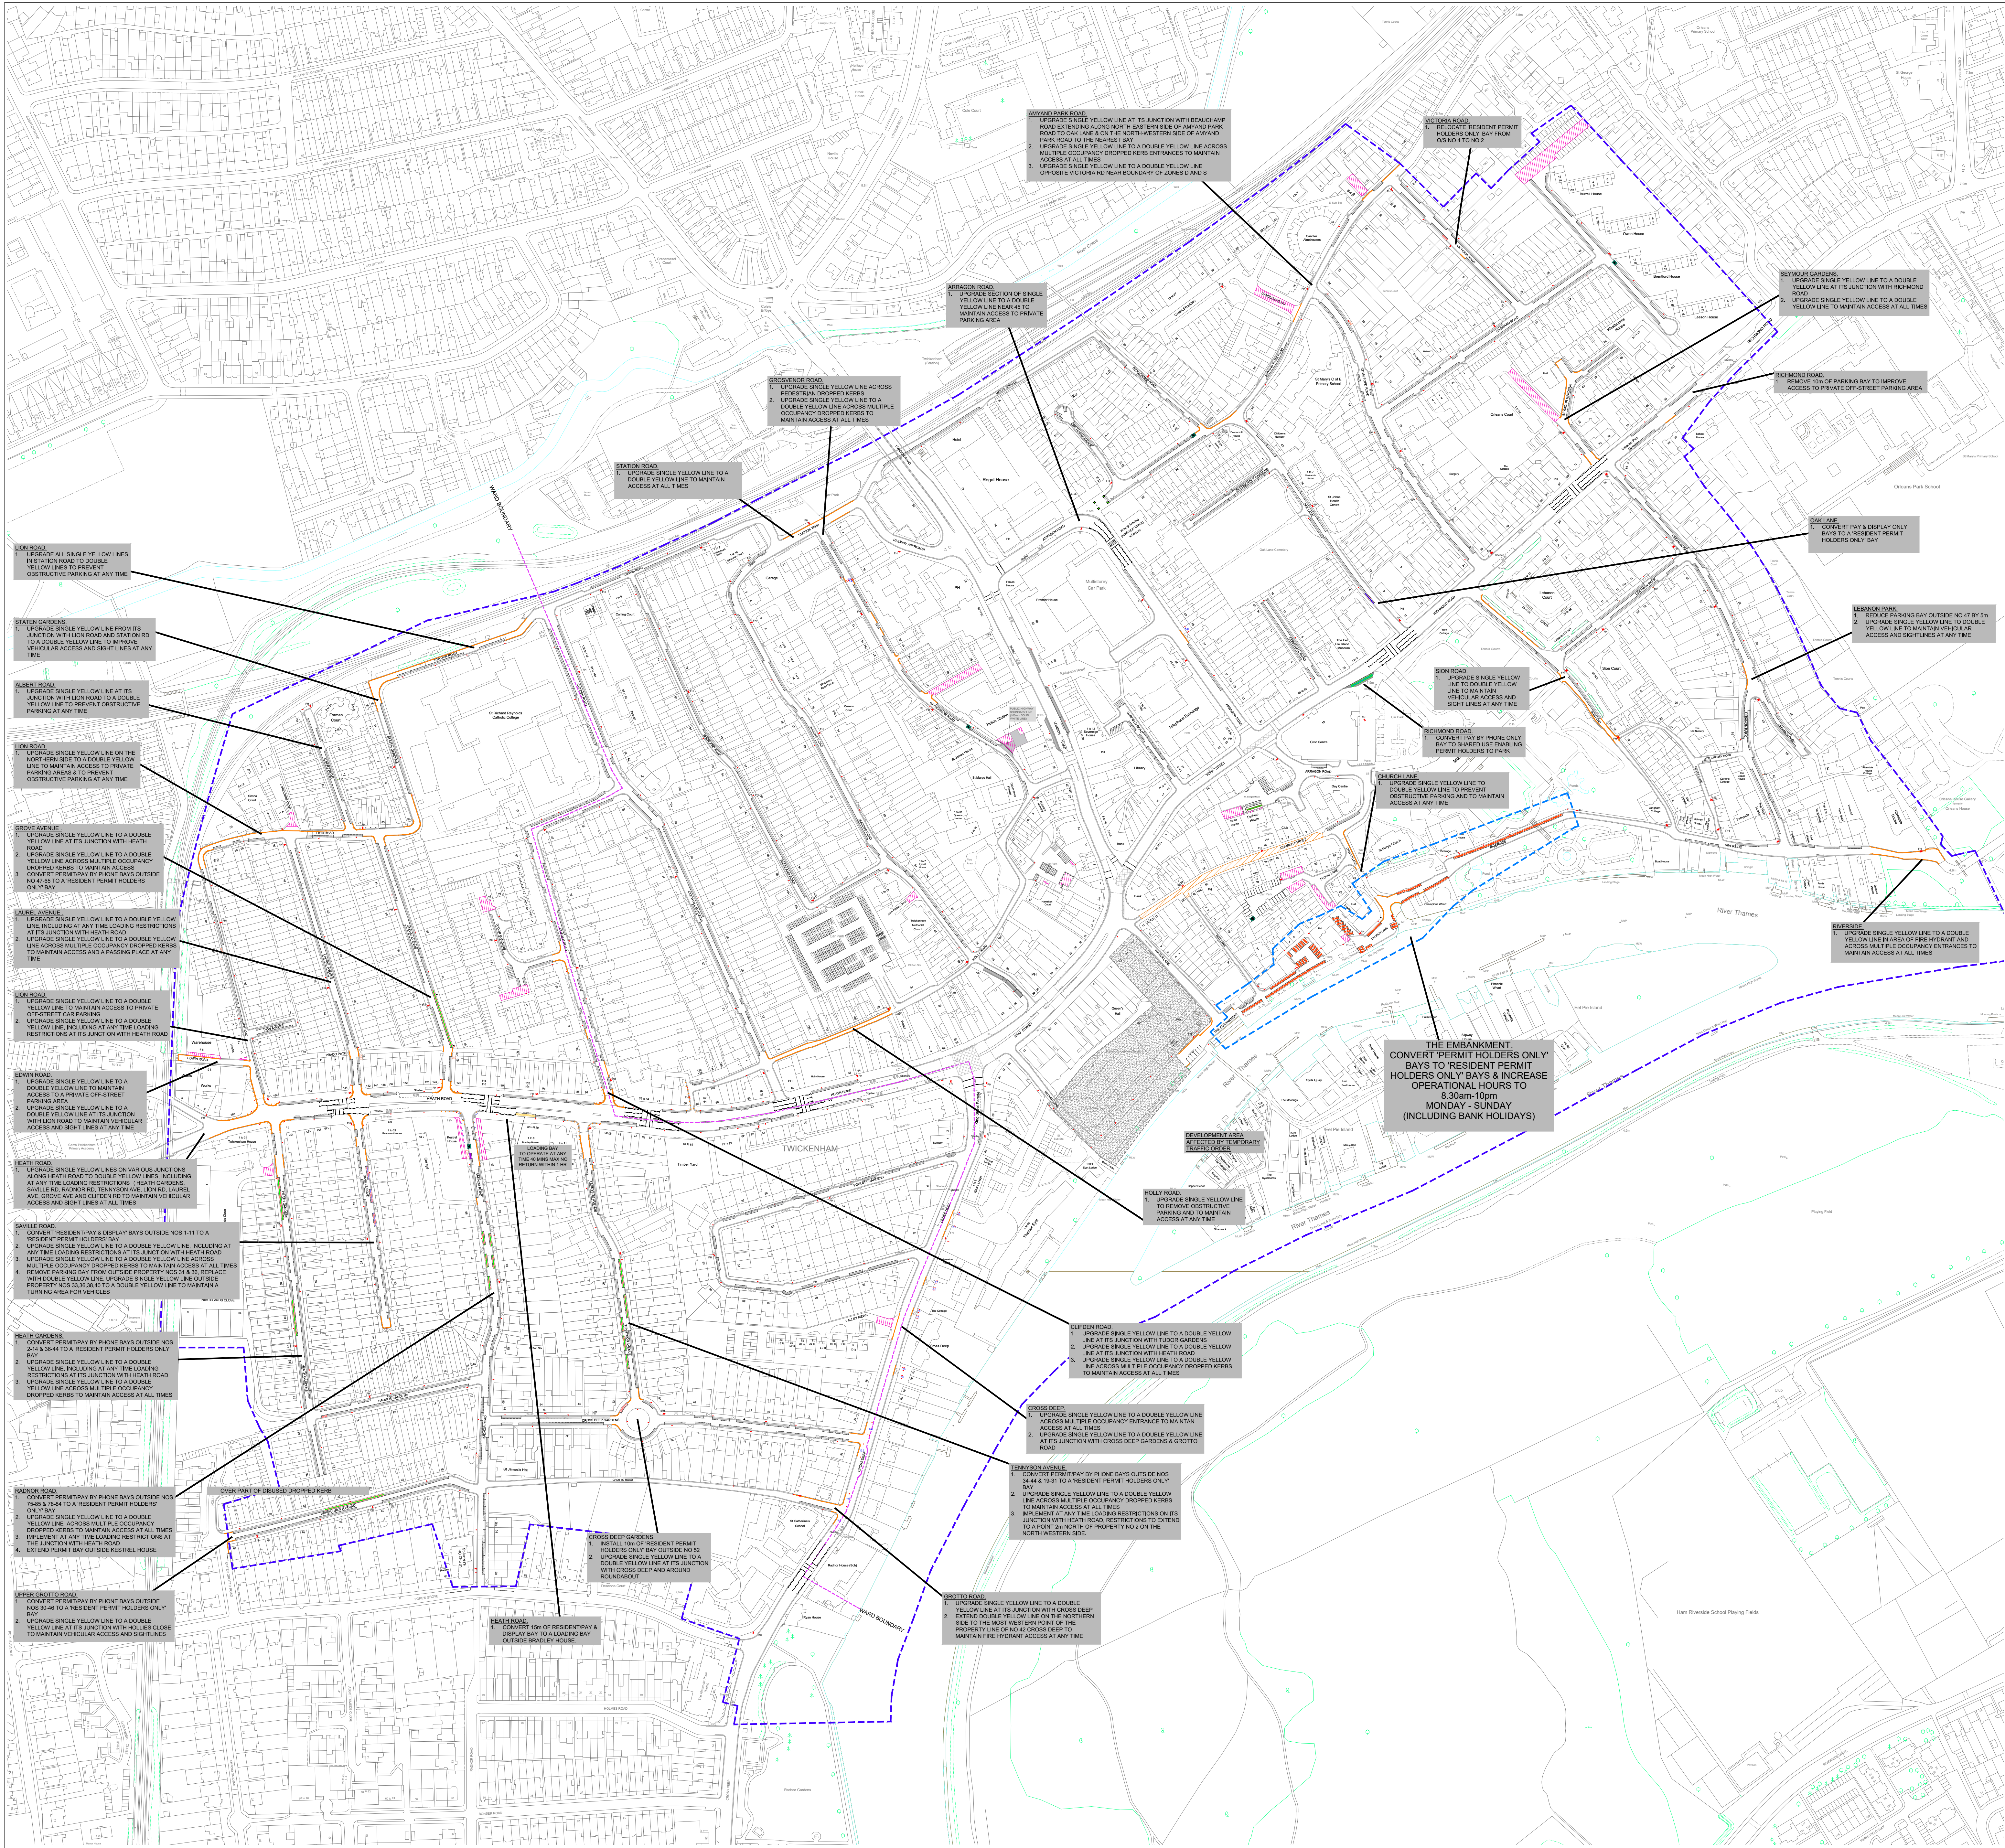

KEY:

■ MAIN CPZ D BOUNDARY (MONDAY - SATURDAY 8.30am-6.30pm)
■ EXTENDED HOURS CPZ D BOUNDARY (MONDAY - SUNDAY 8.30am-10pm) INCLUDING BH
■ WARD BOUNDARY

NEW PARKING BAYS & RESTRICTIONS

■■■■■■ LOADING BAY
■■■■■■ RESIDENT
■■■■■■ RESIDENT PERMIT PARKING (MONDAY - SUNDAY 8.30am-10pm)

CONVERTED PARKING BAYS

■■■■■■ PERMIT & PAY BY PHONE CHANGED TO A RESIDENTS BAY
■■■■■■ RES / PAY & DISPLAY CHANGED TO A RESIDENTS BAY
■■■■■■ PAY BY PHONE ONLY CHANGE TO INCLUDE PERMIT HOLDERS
■■■■■■ PAY & DISPLAY ONLY CHANGE TO RESIDENTS BAY

NEW WAITING & LOADING RESTRICTIONS

■■■■■■ DOUBLE YELLOW LINES (50mm) DEEP CREAM
■■■■■■ DOUBLE YELLOW LINES WITH AT ANY TIME LOADING RESTRICTIONS (BLIPS) (50mm) DEEP CREAM

EXISTING PARKING BAYS

■■■■■■ PERMIT
■■■■■■ RESIDENT
■■■■■■ BUSINESS

BAY TYPES (Shared + Paid for)

■■■■■■ PERMIT / PAY & DISPLAY
■■■■■■ RES / PAY & DISPLAY
■■■■■■ PERMIT & PAY BY PHONE
■■■■■■ PAY BY PHONE ONLY

GENERAL BAYS

■■■■■■ DISABLED BAY
■■■■■■ CAR CLUB
■■■■■■ MOTORCYCLE BAY
■■■■■■ LOADING BAY
■■■■■■ ELECTRIC SCOOTER
■■■■■■ CARGO BIKES
■■■■■■ TRADER PITCH
■■■■■■ AMBULANCE BAY

WAITING & LOADING RESTRICTIONS

■■■■■■ DOUBLE YELLOW LINES WITH AT ANY TIME LOADING RESTRICTIONS (BLIPS) (50mm) DEEP CREAM
■■■■■■ SINGLE YELLOW LINES WITH LOADING RESTRICTIONS (BLIPS)(50mm) DEEP CREAM
■■■■■■ DOUBLE YELLOW LINES (50mm) DEEP CREAM
■■■■■■ SINGLE YELLOW LINES (50mm) DEEP CREAM

RESTRICTIONS APPLY

■■■■■■ PEDESTRIAN or RESTRICTED PARKING ZONE (10am-Midnight)
■■■■■■ SCHOOL STREET (Various operational times)
■■■■■■ PRIVATE ROAD or AREA
■■■■■■ DROPPED KERB

This map is reproduced from Ordnance Survey material with the permission of the Controller of His Majesty's Stationery Office © Crown copyright. All rights reserved. Richmond Licence Number: AC0000825287 (2026)

	Experimental order Modifications	CR-W Sep 2026	C.G Oct 2026	M.P Oct 2026
REVISION	AMENDMENT	DRAWN & DESIGNED BY AND DATE	CHECKED BY AND DATE	APPROVED BY AND DATE

LONDON BOROUGH OF RICHMOND UPON THAMES

DRAFT

ISSUE

N.T.S

CLIENT	LONDON BOROUGH OF RICHMOND UPON THAMES			
PROJECT	CONTROLLED PARKING ZONE			
DRAWING TITLE	CPZ D EXPERIMENTAL ORDER MODIFICATION LAYOUT			
ISSUING OFFICE	TWICKENHAM	DRAWING NUMBER	CPZ D-01	REVISION
TELEPHONE	020 88911411			